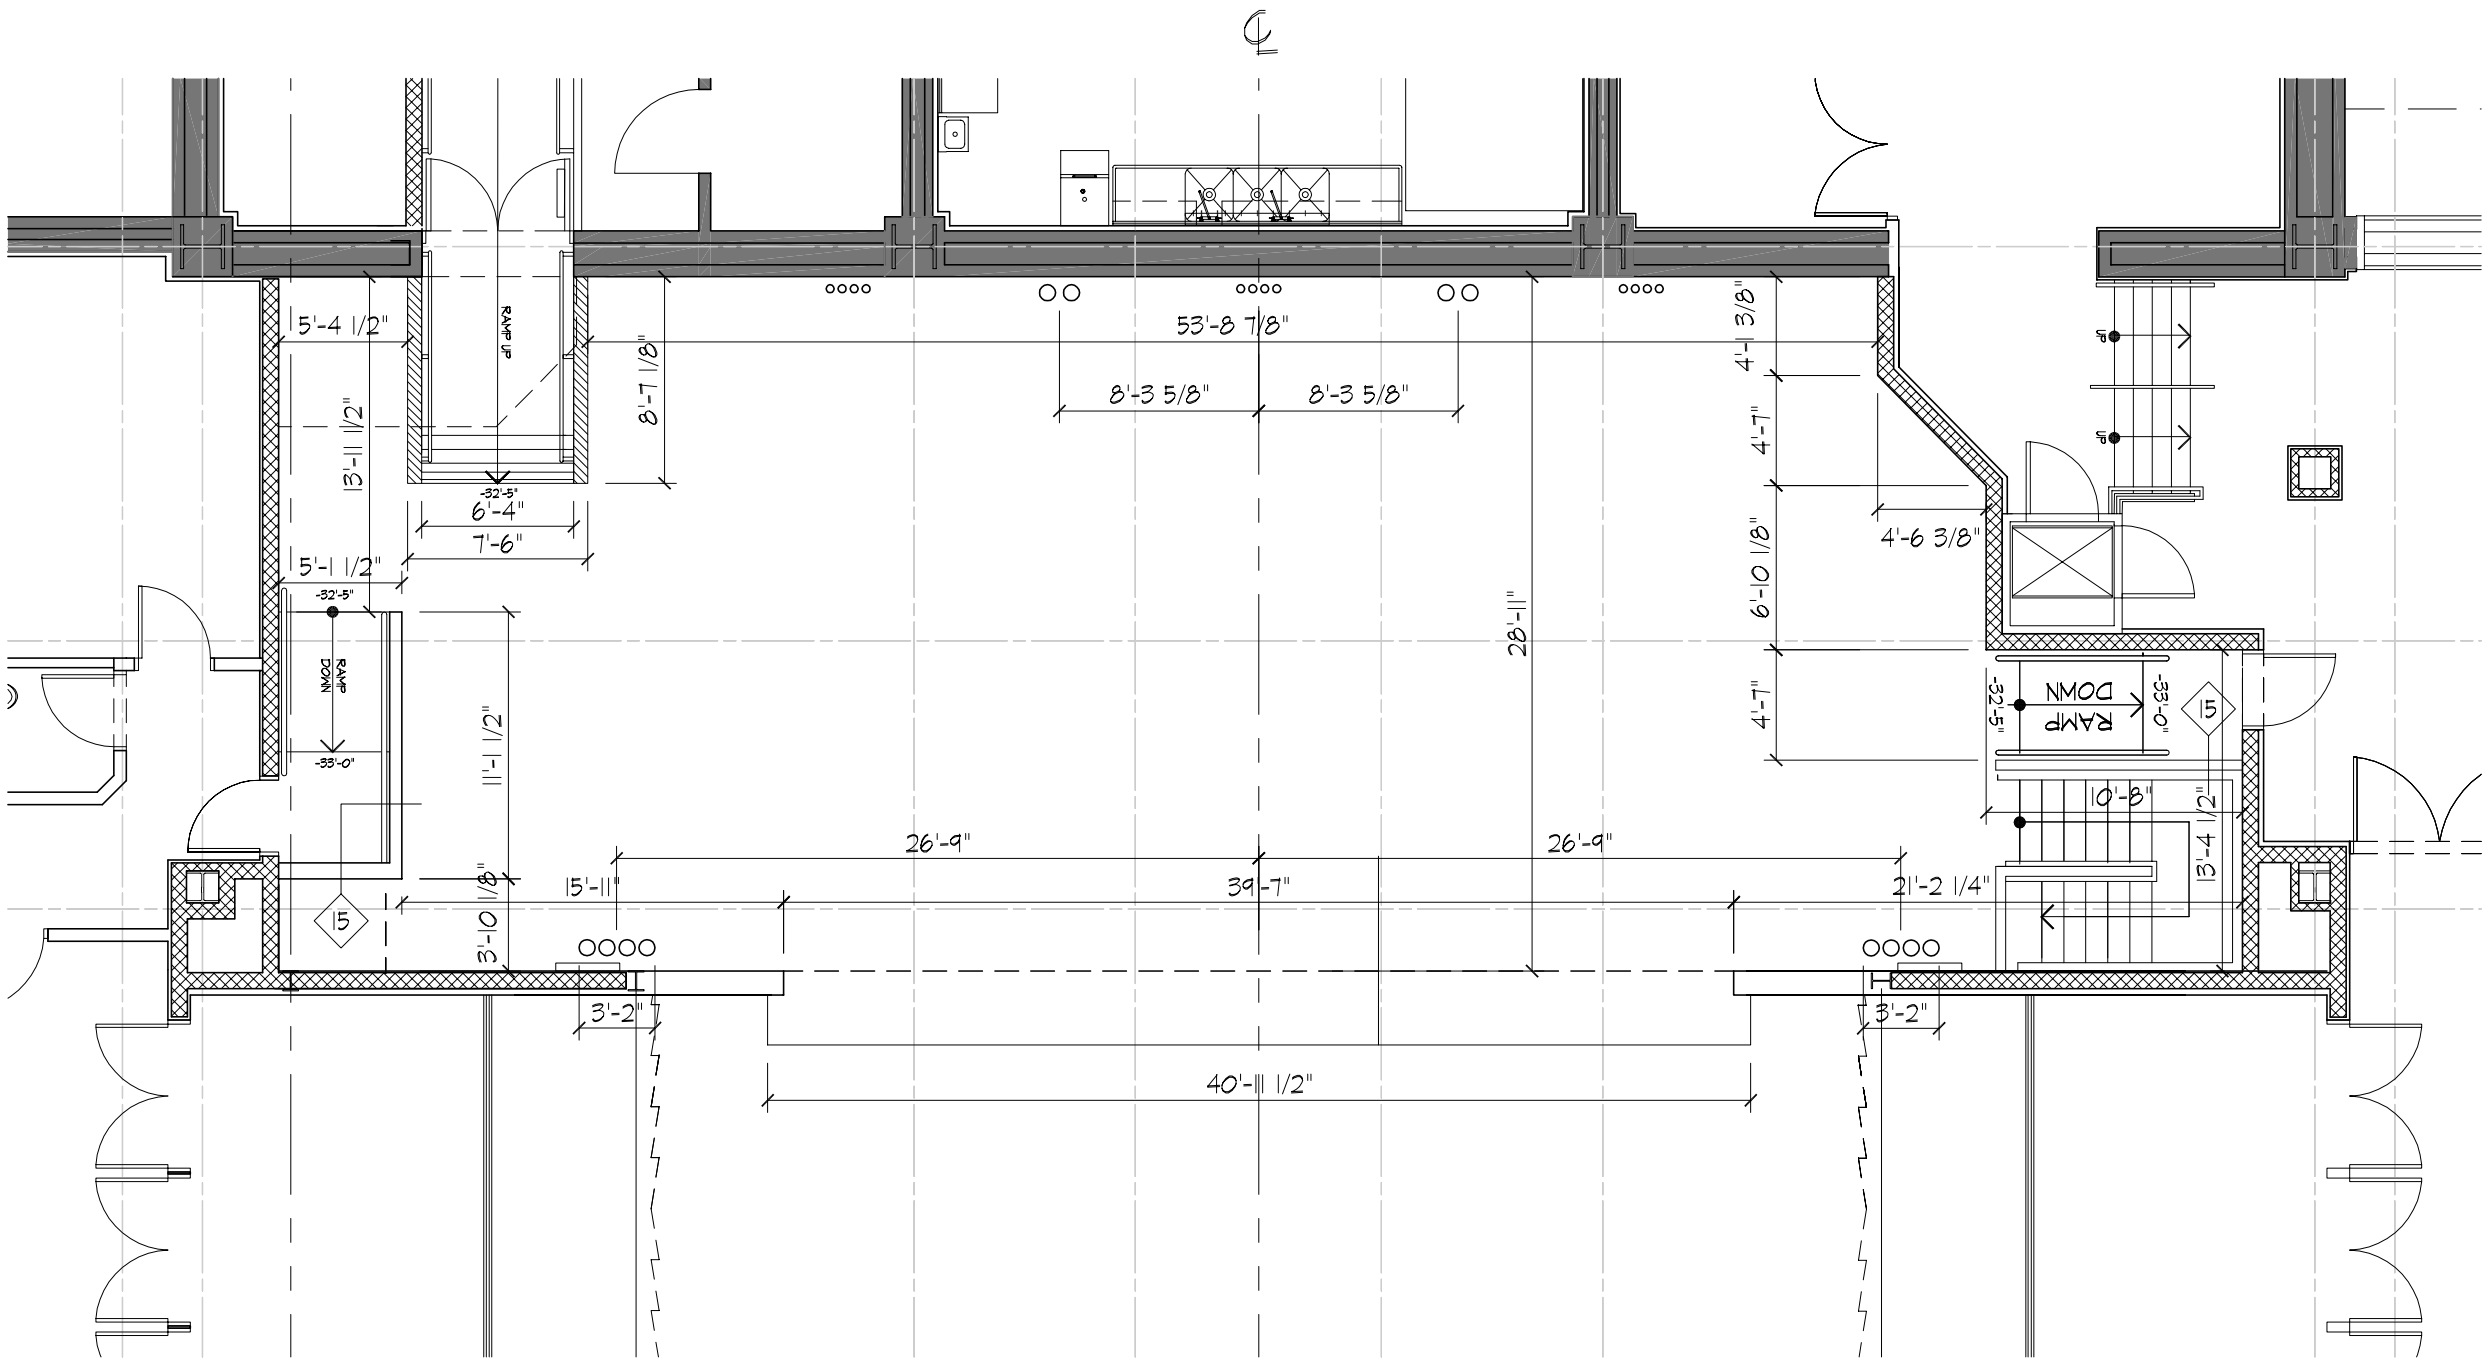

1 STAGE FLOOR PLAN
SCALE: 1/8" = 1'-0"

Tittle: STAGE FLOOR PLAN
Scale: AS NOTED
Dwn by:
Checked by:
Date Issued:
Revisions:
Note:
REVIEW 06 27 05

Rockwell Architecture, Planning and Design, P.C.
5 Union Square West
New York, New York 10003
tel 212-463-0334
fax 212-463-0335
rockwellgroup

NOKIA Theatre at times square

SUPPLEMENTAL DRAWING NO.
SK 052